

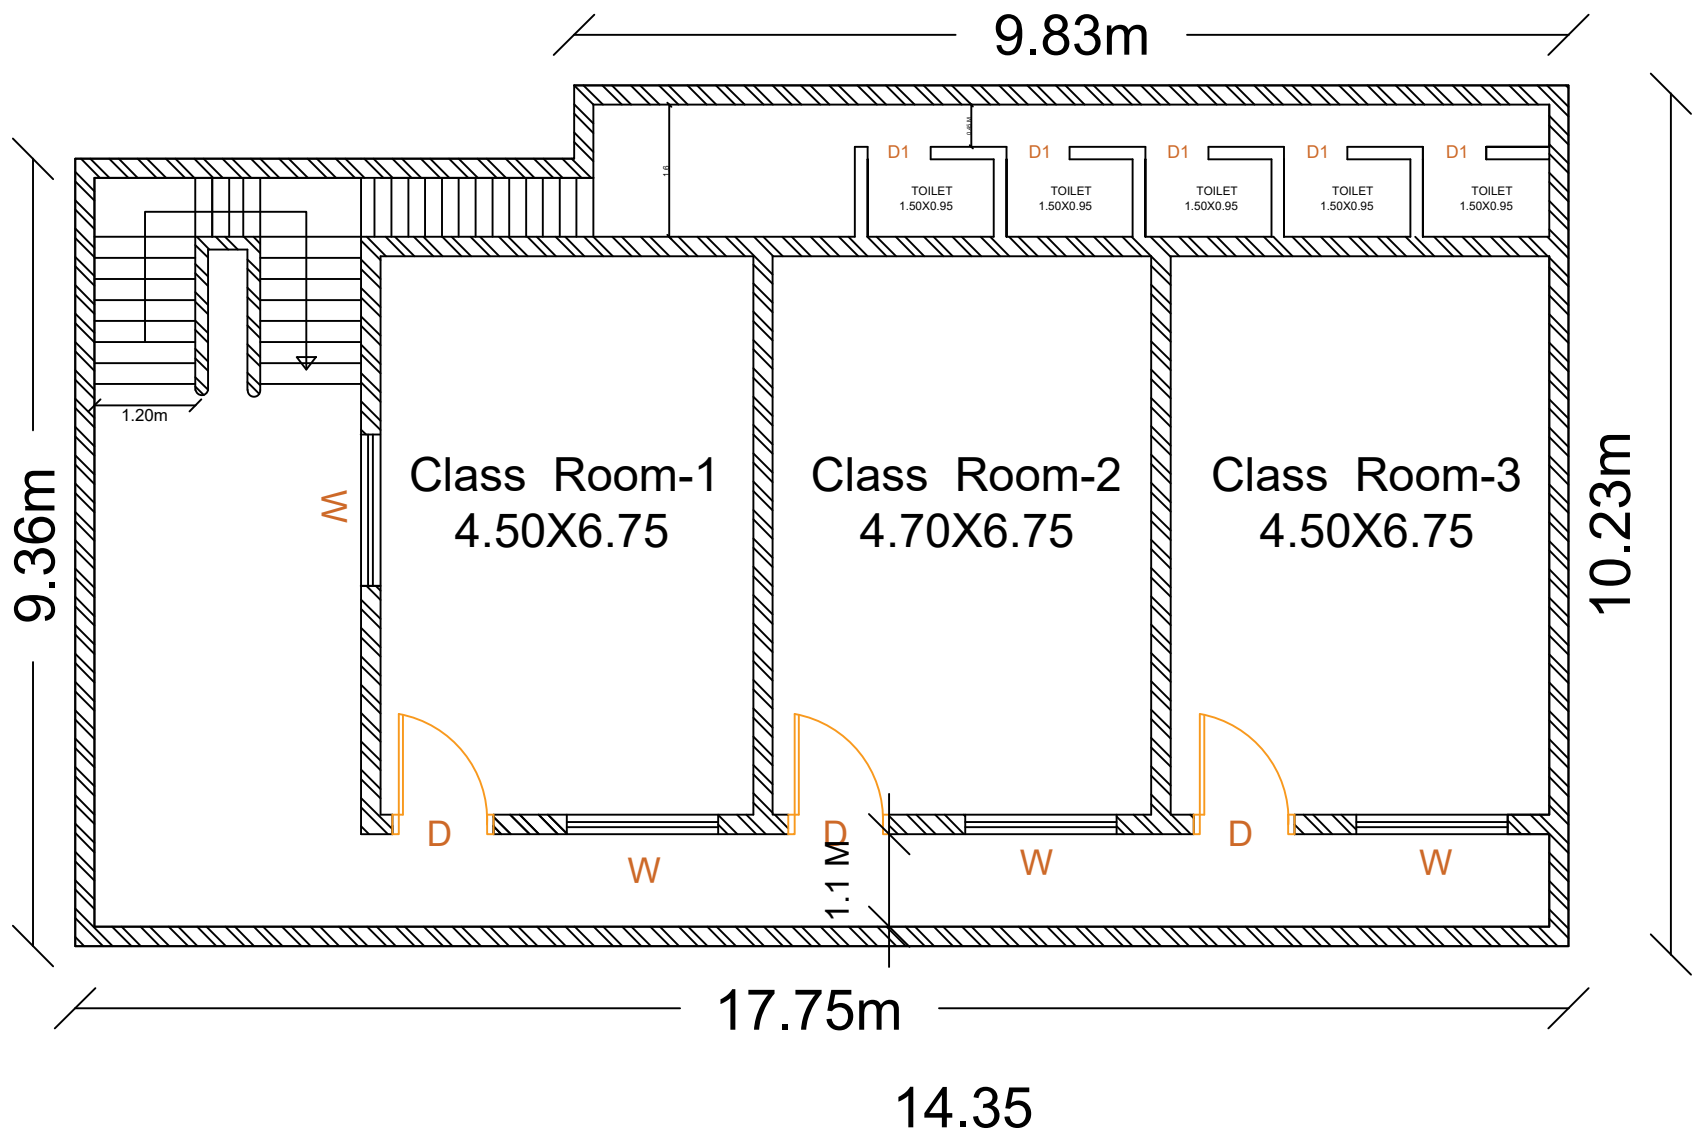




BBMP HIGHER PRIMARY SCHOOL AT DINNURU.

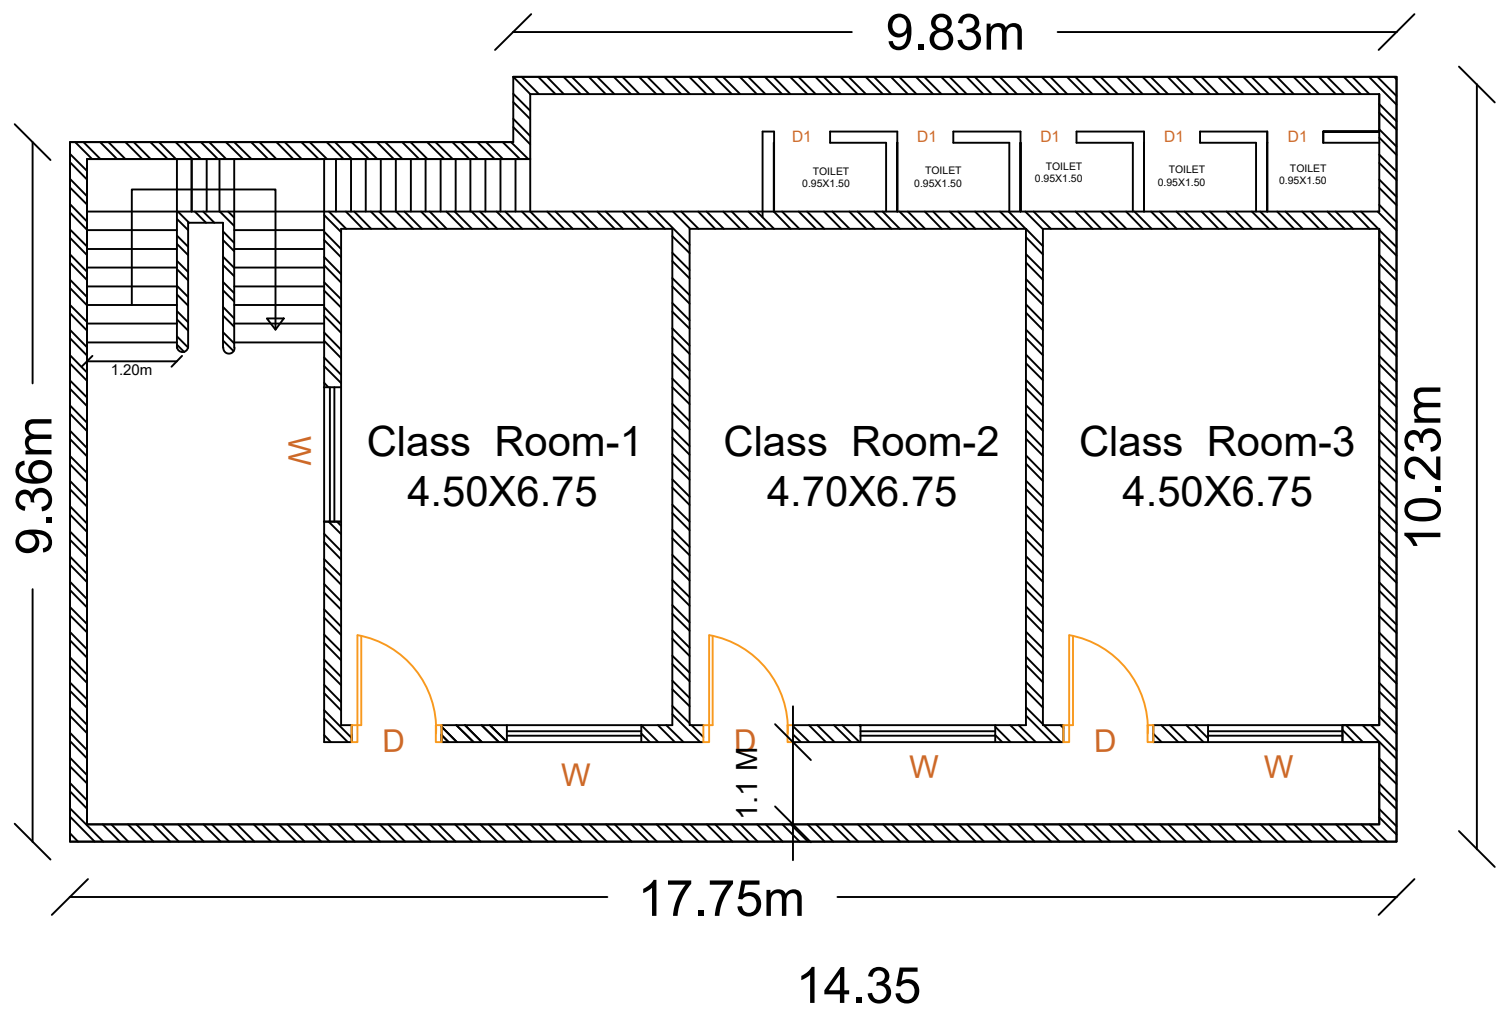

PLAN OF PROPOSED THIRD FLOOR

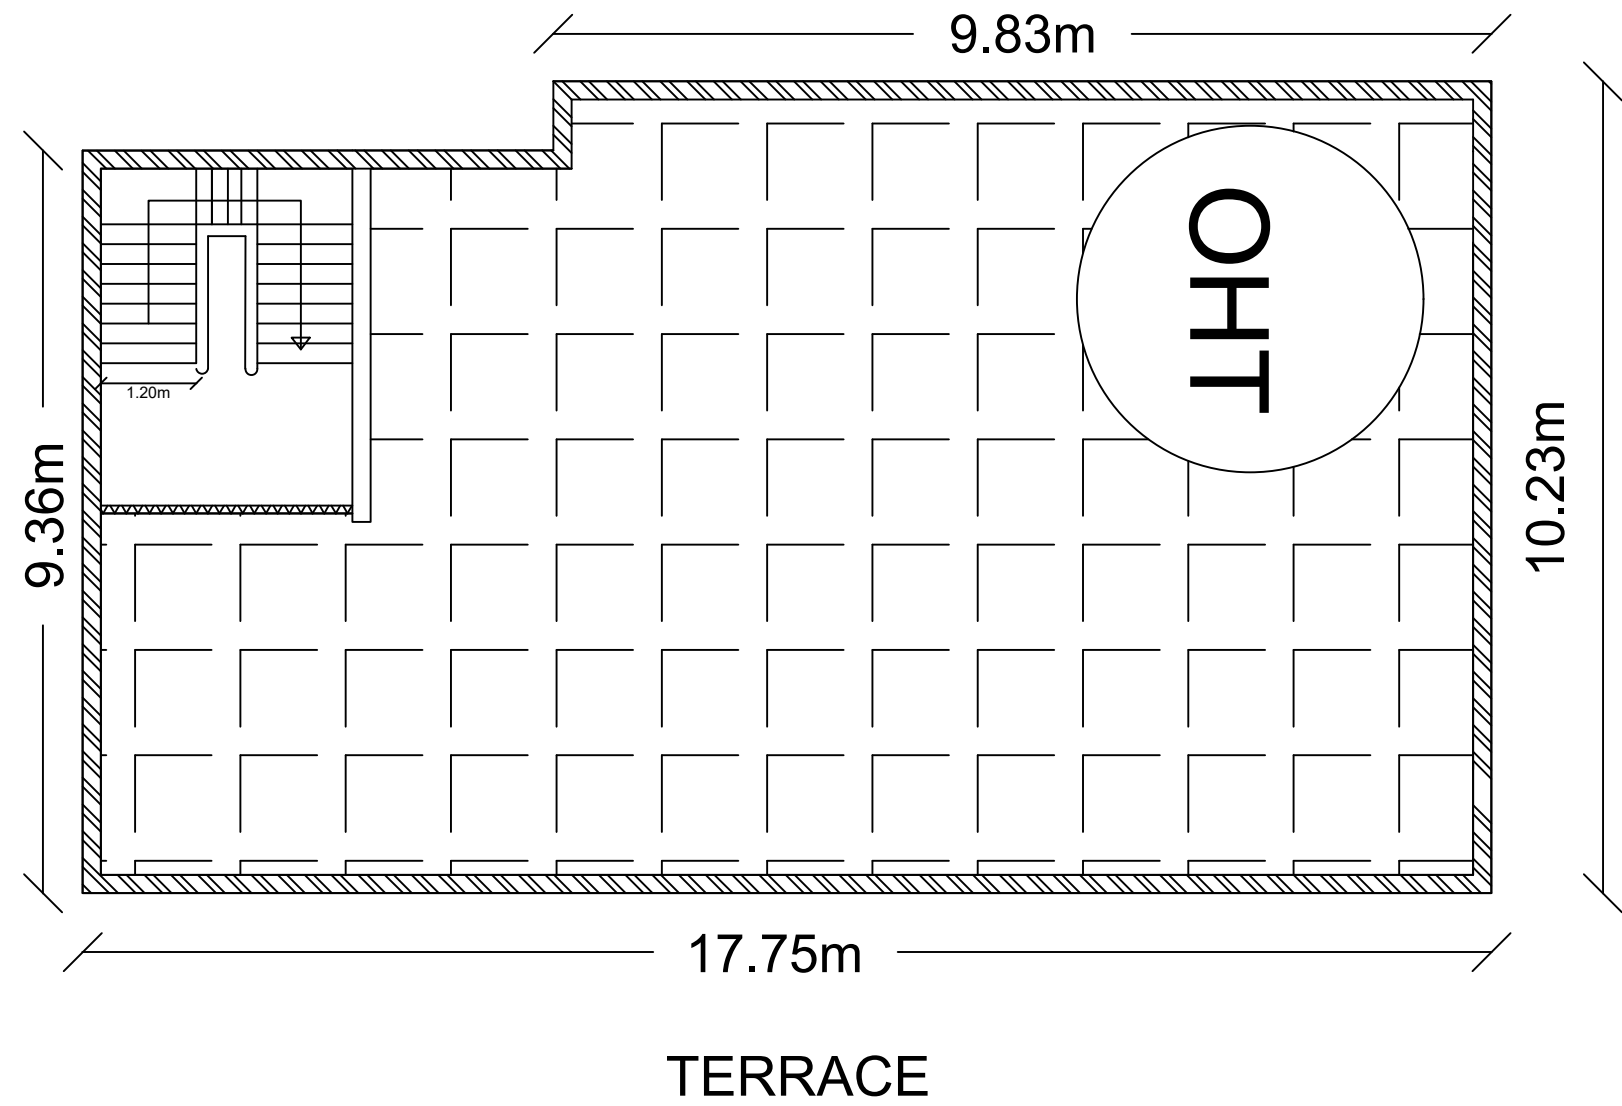

PLAN OF EXISTING GROUND, FIRST AND SECOND FLOOR

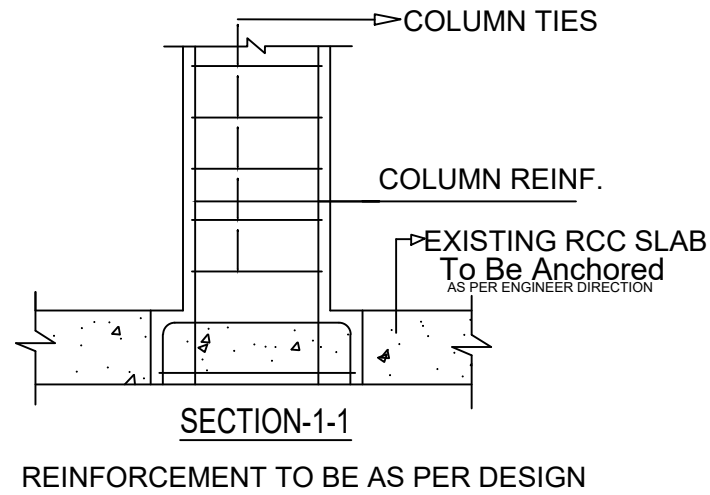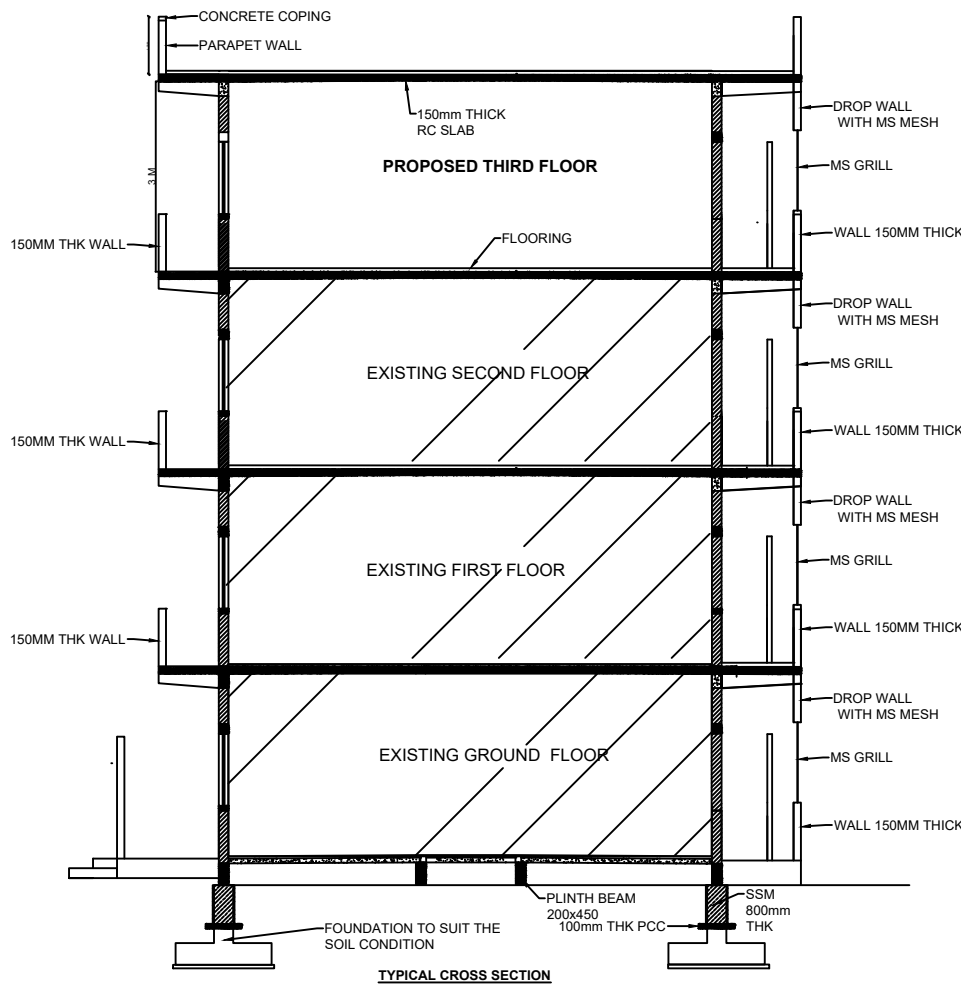

SCHEDULE OF OPENINGS	
DESCRIPTION	SIZE
DOOR (D)	1.20 X 2.10 m
WINDOW (W)	1.80 X 1.20 m

CLIENT:



BRUHAT BENGALURU
MAHANAGARA PALIKE
(BBMP)

NAME OF THE PROJECT:

REPAIRS TO BBMP HIGHER PRIMARY SCHOOL AT
DINNURU.

DRAWING TITLE :

Existing Building Plan

Scale: 1:100

CONSULTANTS:

BRICK METRICS

Drawn:

Checked:

Date:

DRAWING No :

NOTE:

BEFORE CONSTRUCTION OF THIRD FLOOR OVER EXISTING SECOND FLOOR STABILITY AND SUITABILITY SHOULD BE CHECKED WITH PREVIOUS RECORDS, STRUCTURAL DESIGNS OF COLUMNS AND ROOF. IF DESIGN PERMITS THEN THIRD FLOOR SHALL BE CONSTRUCTED

ASSISTANT ENGINEER
PROJECT CENTRAL-7
B.B.M.P

ASSISTANT EXECUTIVE ENGINEER
PROJECT CENTRAL-7
B.B.M.P

EXECUTIVE ENGINEER
PROJECT CENTRAL-7
B.B.M.P